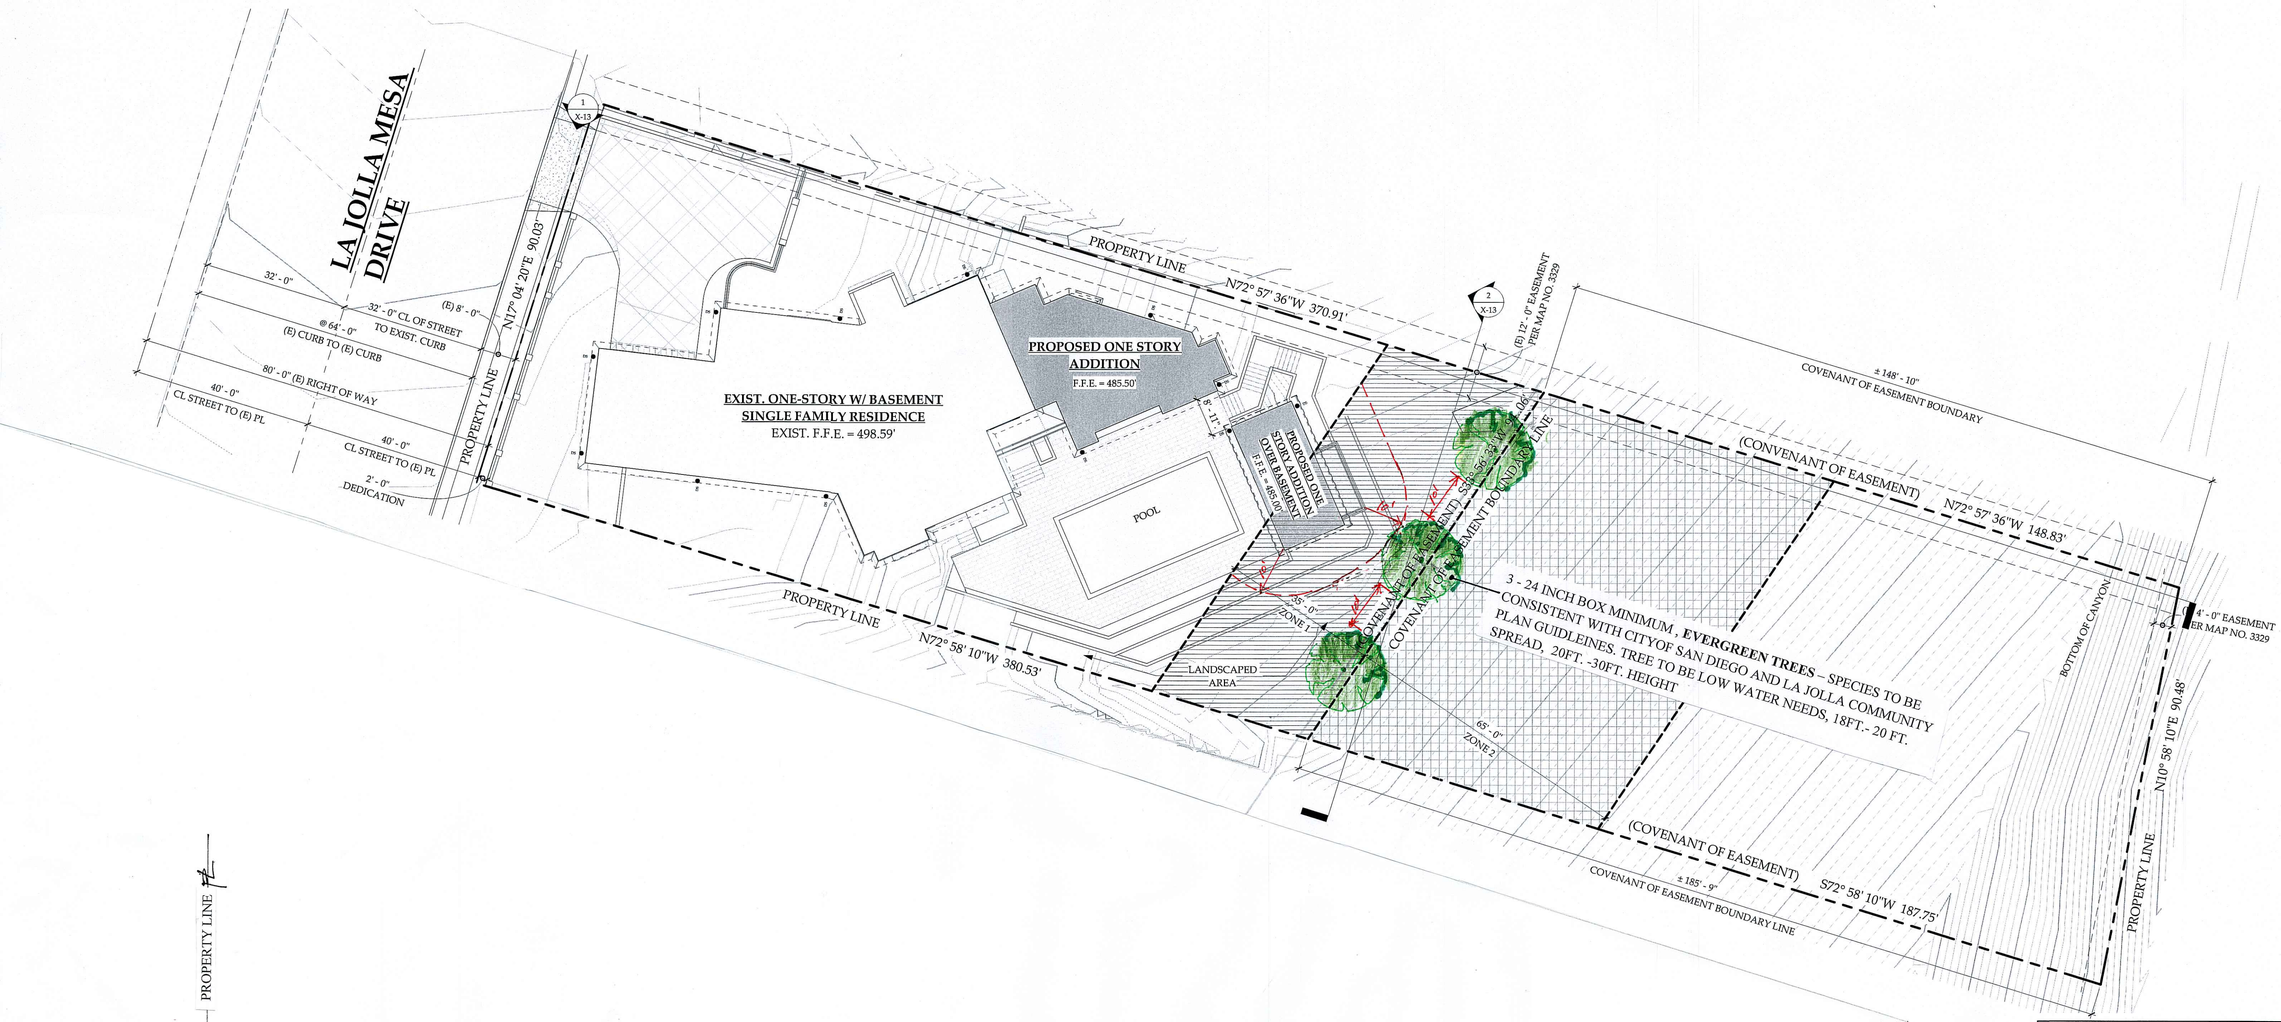

SECTION THROUGH SITE LOOKING NORTH

Bennett +assoc.
7755 Fay Avenue, Suite C
La Jolla, CA 92037
web: www.balajolla.com
Architecture
Preservation
Interior Design

LICENSED ARCHITECT F.H. BENNETT, III No. C20593 Ren. 10-31-21 STATE OF CALIFORNIA

5911 LA JOLLA MESA DRIVE

COASTAL DEVELOPMENT PERMIT & SITE DEVELOPMENT PERMIT

5911 LA JOLLA MESA DRIVE
LA JOLLA, CA 92037

ISSUE / REVISION SCHEDULE		
#	DATE	DESCRIPTION

PROJECT #: 2018-001
DATE:

SHEET TITLE: SITE PLAN - BRUSH MANAGEMENT

SHEET NUMBER: X-12